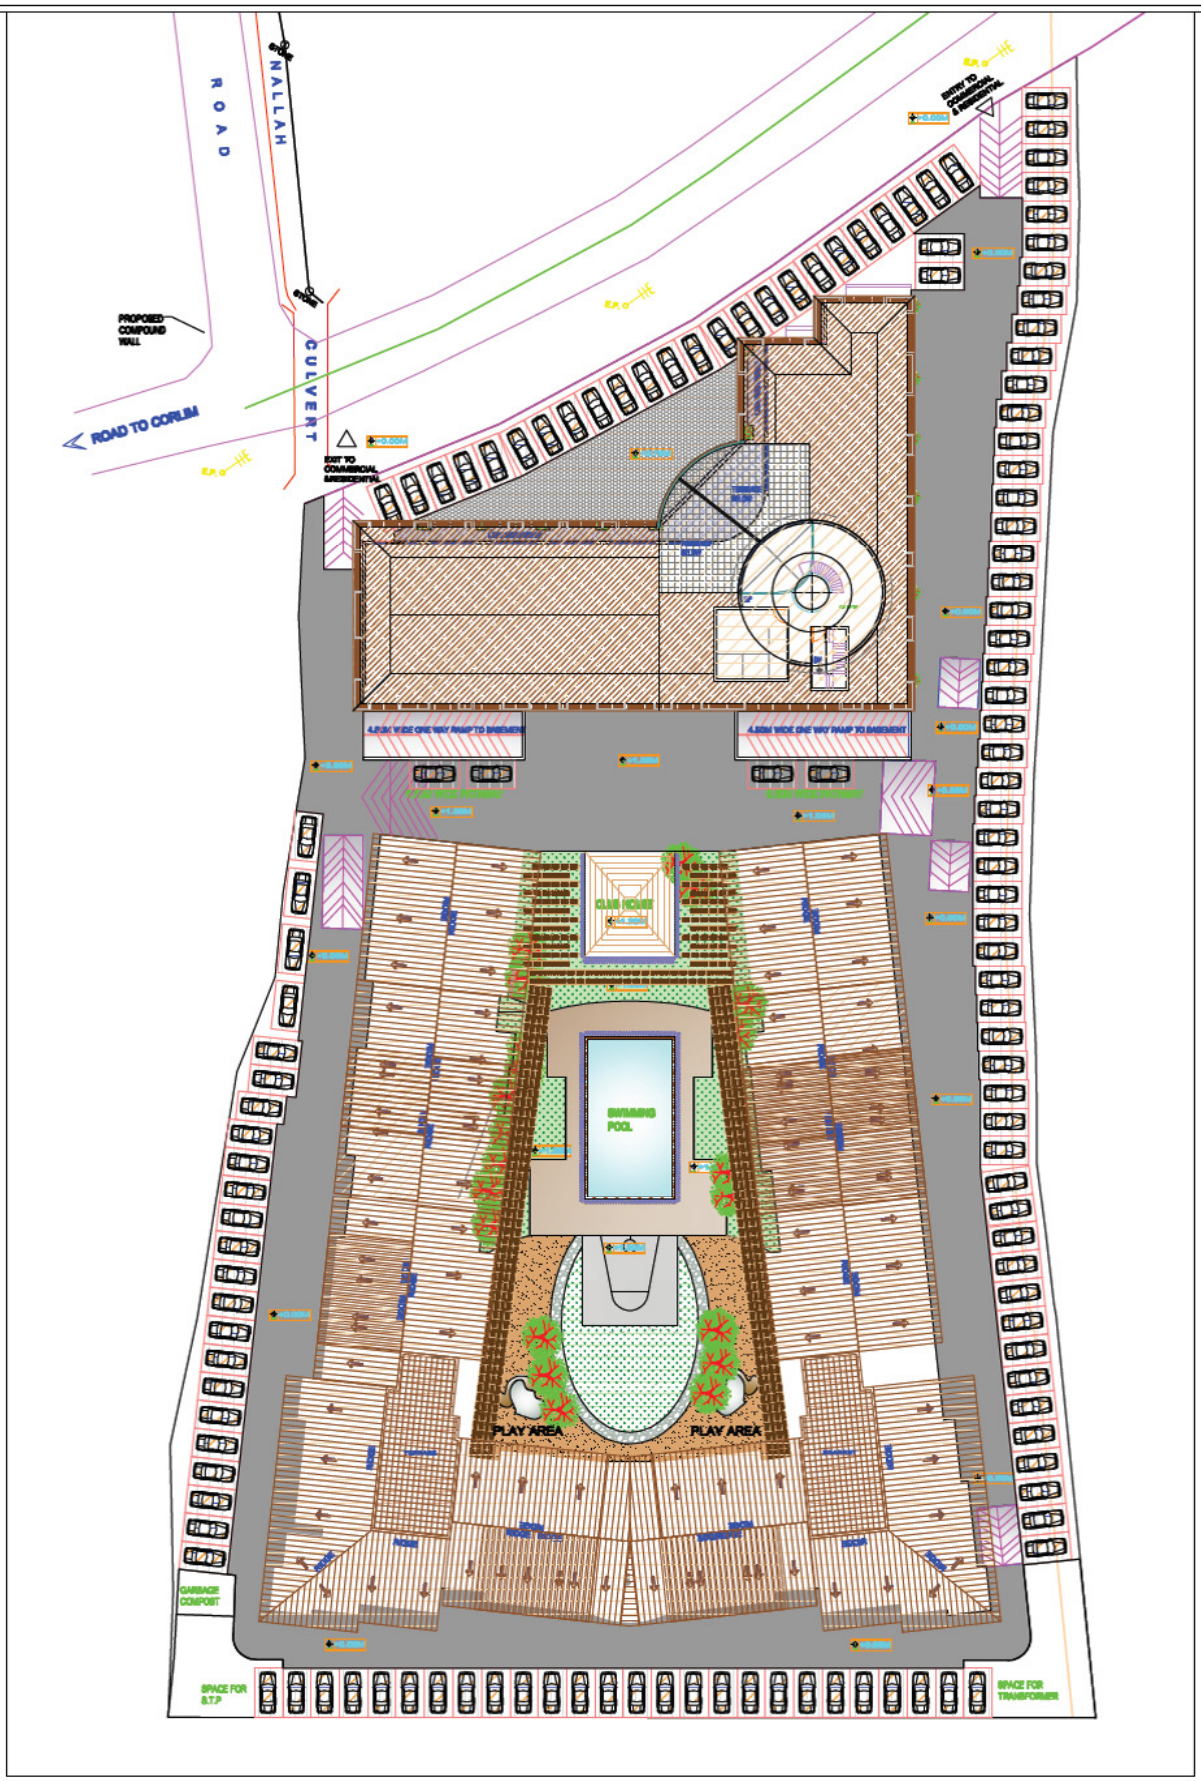


# SITE PLAN

# BUILDMORE WOODS

## MAPUSA BARDEZ, GOA.

North

ARCHITECT
Reza Kabul
PLOT NO.78,2nd FLOOR
TURNER ROAD,BANDRA(W)
,MUMBAI--400 050 .
PHONE : 2643 9415, 2643 0146, 2645 9896
FAX : 2643 88 78